PRELIMINARY NOT FOR CONSTRUCTION 6/8/18

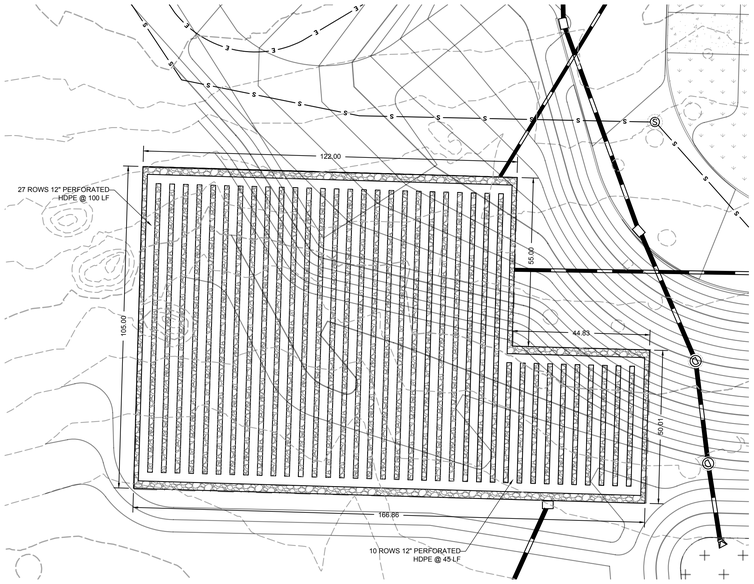

PROPOSED INFILTRATION BASIN 3 PLAN VIEW

SCALE: 1" = 20'

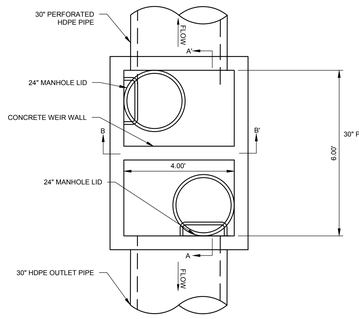

PLAN VIEW
N.T.S.

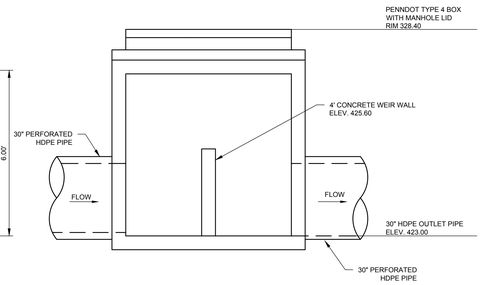

SECTION A-A'
N.T.S.

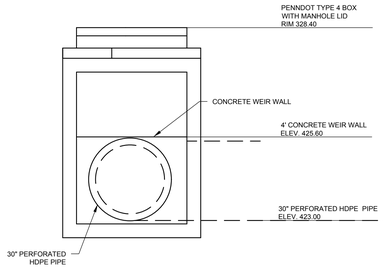

SECTION B-B'
N.T.S.

OUTLET STRUCTURE DETAIL

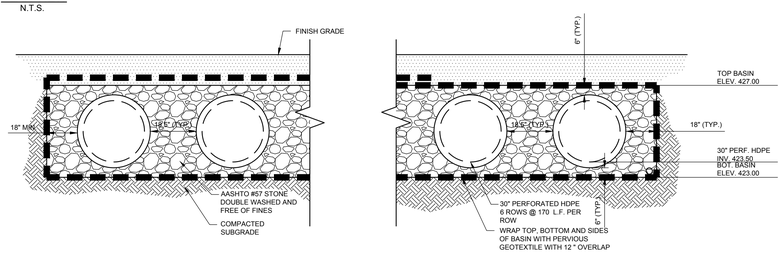

SUBSURFACE BASIN DETAIL SECTION A-A'
N.T.S

SUBSURFACE INFILTRATION BASIN 3
N.T.S.

PROPOSED INFILTRATION BASIN 4 PLAN VIEW

SCALE: 1" = 20'

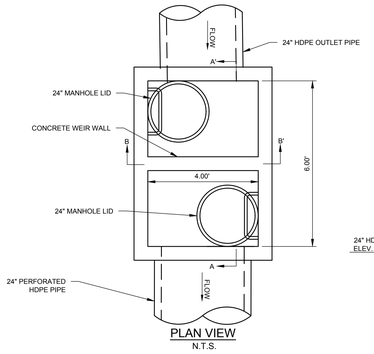

PLAN VIEW
N.T.S.

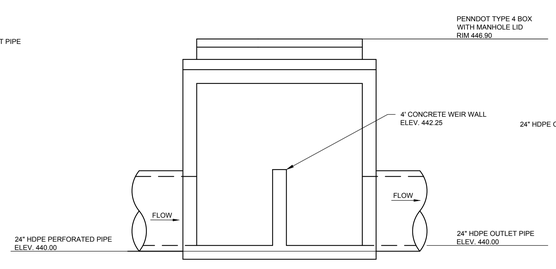

SECTION A-A'
N.T.S.

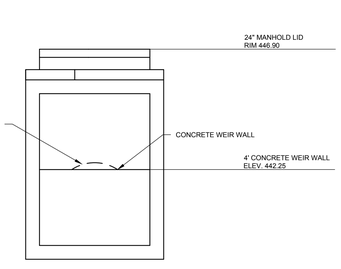

SECTION B-B'
N.T.S.

OUTLET STRUCTURE DETAIL

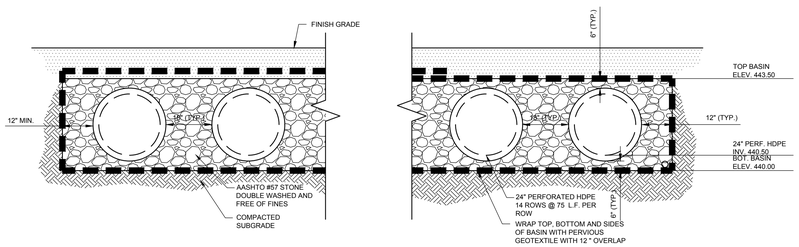

SUBSURFACE BASIN DETAIL SECTION A-A'
N.T.S

SUBSURFACE INFILTRATION BASIN 4
N.T.S.

CALL BEFORE YOU DIG
BEFORE YOU DIG ANYWHERE IN PENNSYLVANIA
CALL 1-800-242-1776
PA. ACT 287 OF 1974 REQUIRES THREE WORKING DAYS NOTICE TO UTILITIES BEFORE YOU EXCAVATE, DRILL OR BLAST PENNSYLVANIA ONE-CALL SYSTEM, INC.
SERIAL NUMBER: 20181103305-000

PENNONI ASSOCIATES INC.
One South Church Street, 2nd Floor
West Chester, PA 19382
T 610.429.8907 **F** 610.429.8918

ALL DOCUMENTS PREPARED BY PENNONI ASSOCIATES ARE INSTRUMENTS OF SERVICE IN RESPECT OF THE PROJECT. THEY ARE NOT INTENDED OR REPRESENTED TO BE SUITABLE FOR REUSE BY OWNER OR OTHERS ON EXTENSIONS OF THE PROJECT OR ON ANY OTHER PROJECT. ANY REUSE WITHOUT WRITTEN VERIFICATION OR ADAPTATION BY PENNONI ASSOCIATES FOR THE SPECIFIC PURPOSE INTENDED WILL BE AT OWNERS SOLE RISK AND WITHOUT LIABILITY OR LEGAL EXPOSURE TO PENNONI ASSOCIATE; AND OWNER SHALL INDEMNIFY AND HOLD HARMLESS PENNONI ASSOCIATES FROM ALL CLAIMS, DAMAGES, LOSSES AND EXPENSES ARISING OUT OF OR RESULTING THEREFROM.

PRJ #	REV	COMPANY	INITIALS	DATE	DESCRIPTION

LONGWOOD GARDENS NURSERY GREENHOUSE

LONGWOOD GARDENS
P.O. Box 501
Kennett Square, PA
19348-0501
Ph: (610)388-1000
F: (610)388-5497

POST CONSTRUCTION STORMWATER MANAGEMENT DETAILS

DRAWING ORIGINATOR:
PENNONI ASSOCIATES INC.
ONE SOUTH CHURCH STREET, 2ND FLOOR
T 610.429.8907 F 610.429.8918

DRAWN BY:	CHECKED BY:	DRAWING NUMBER:
FSS	CRP	**NURSGRNH040**
DATE:	SCALE:	SHEET #:
2018-06-08	AS NOTED	40 OF 40

COMMONWEALTH OF PENNSYLVANIA REGISTERED PROFESSIONAL CHRISTOPHER ROBERT PUGH ENGINEER No. PE083518

North