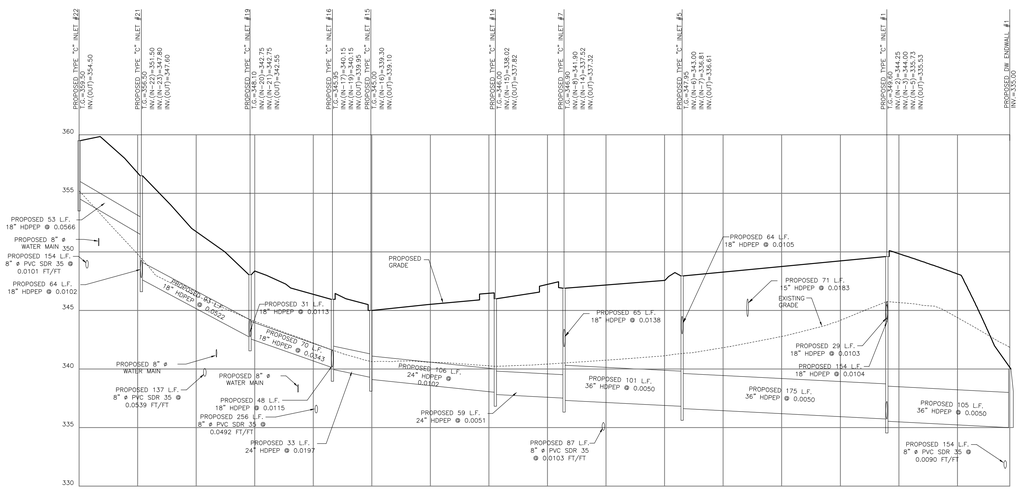

STORM SEWER PROFILE
PROPOSED INLET #22 TO
PROPOSED DW ENDWALL #1

SCALE: HORIZ. 1"=50'
VERT. 1"=5'

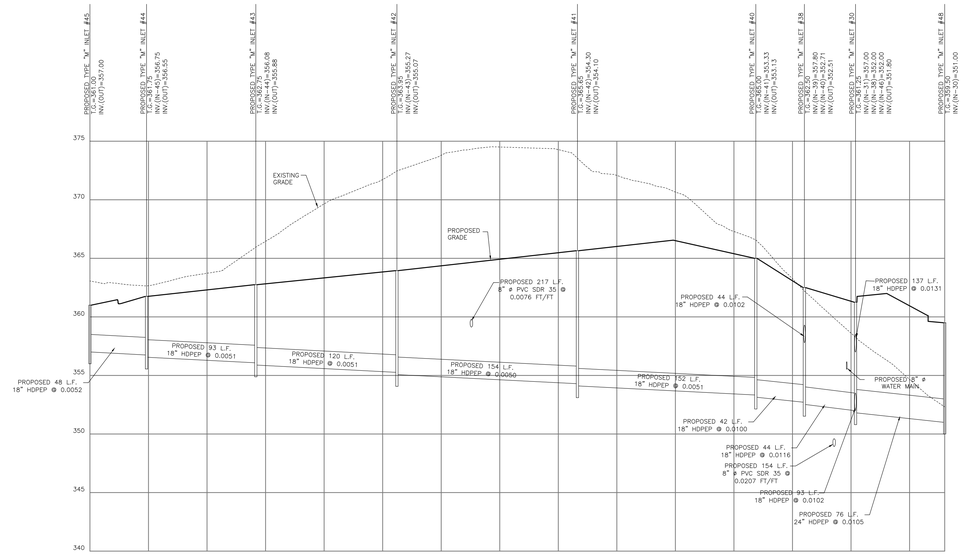

STORM SEWER PROFILE
PROPOSED INLET #45 TO
PROPOSED INLET #48

SCALE: HORIZ. 1"=50'
VERT. 1"=5'

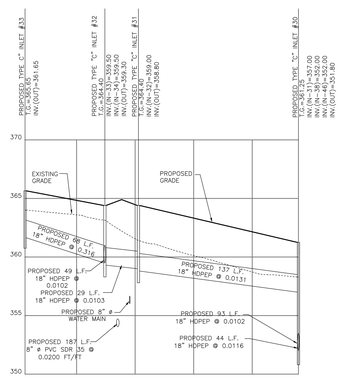

STORM SEWER PROFILE
PROPOSED INLET #33 TO
PROPOSED INLET #30

SCALE: HORIZ. 1"=50'
VERT. 1"=5'

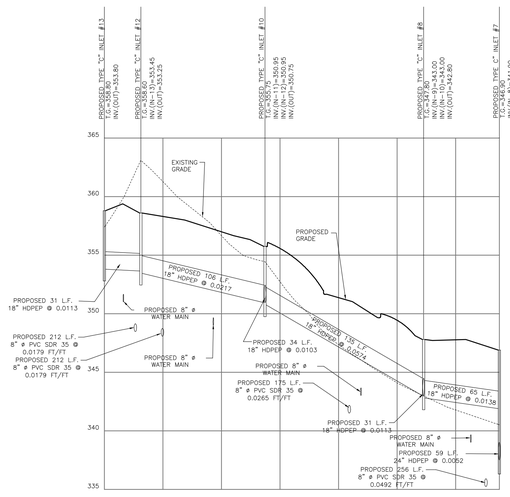

STORM SEWER PROFILE
PROPOSED INLET #13 TO
PROPOSED INLET #7

SCALE: HORIZ. 1"=50'
VERT. 1"=5'

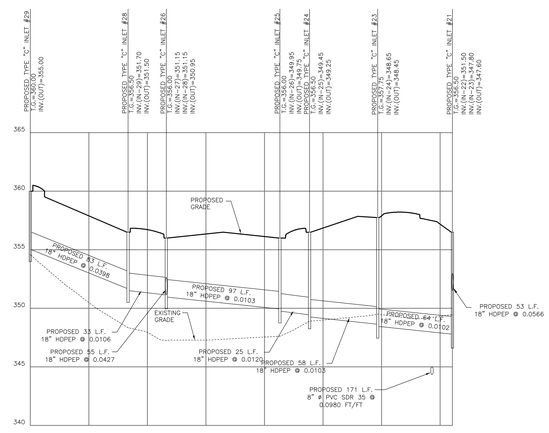

STORM SEWER PROFILE
PROPOSED INLET #29 TO
PROPOSED INLET #21

SCALE: HORIZ. 1"=50'
VERT. 1"=5'

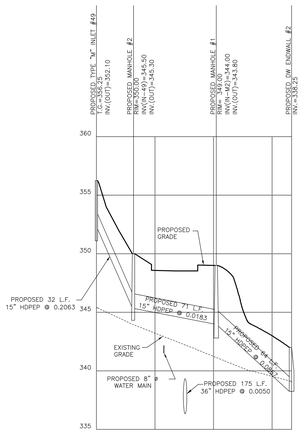

STORM SEWER PROFILE
PROPOSED INLET #49 TO
PROPOSED DW ENDWALL #2

SCALE: HORIZ. 1"=50'
VERT. 1"=5'

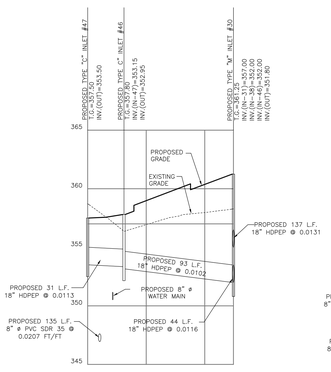

STORM SEWER PROFILE
PROPOSED INLET #47 TO
PROPOSED INLET #30

SCALE: HORIZ. 1"=50'
VERT. 1"=5'

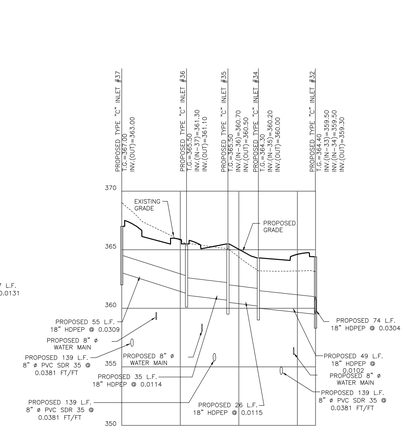

STORM SEWER PROFILE
PROPOSED INLET #37 TO
PROPOSED INLET #32

SCALE: HORIZ. 1"=50'
VERT. 1"=5'

PENNSYLVANIA ONE CALL SYSTEM
PA. ACT 172 OF 1996 REQUIRES
THREE WORKING DAYS NOTICE
Serial Number: 20160601212

No.	Date	Description
7	04-05-23	Revised per Kennett Township Engineer's review letters dated December 26, 2022 and February 6, 2023 and per Kennett Township Landscape Architect review letter dated dated November 29, 2022.
6	11-09-22	Revised for re-submittal and per Kennett Township Engineer's review letter dated March 4, 2019
5	05-16-19	Revised per AECOM review letter dated March 4, 2019 and per client.
4	01-24-19	Revised per Remington & Vernick Engineers review letter dated June 13, 2018, per AECOM review letter dated June 15, 2018 and per client.
3	10-11-18	Revised per the Chester County Conservation District review letter dated August 17, 2018.
2	06-08-18	Revised for submission to Chester County Conservation District.
1	05-11-18	Revised per Township Engineer's Review Letter dated July 5, 2017 and as directed by the applicant.

REGESTER ASSOCIATES, INC.
REGISTERED LAND SURVEYORS
AND
PROFESSIONAL ENGINEERS
P.O. BOX 406
KENNETT SQUARE, PA. 19348
(610) 444-5554
330 WEST STATE STREET
QUARRYVILLE, PA. 17566
(717) 786-8741

Plan Prepared For
North Walnut Holding Company, L.P.

Stormwater Drainage Profile Sheet

Situate In
Kennett Township, Chester County, Pennsylvania

Drawn By:	DAM
Checked By:	CRDIII
Scale:	1" = 50'
Job Number:	151129
Date:	02-16-17

Sheet 17 of 34

©2022 Regester Associates, Inc.